CONCEPTUAL DESIGN | OPTION 1 - NATURALISTIC

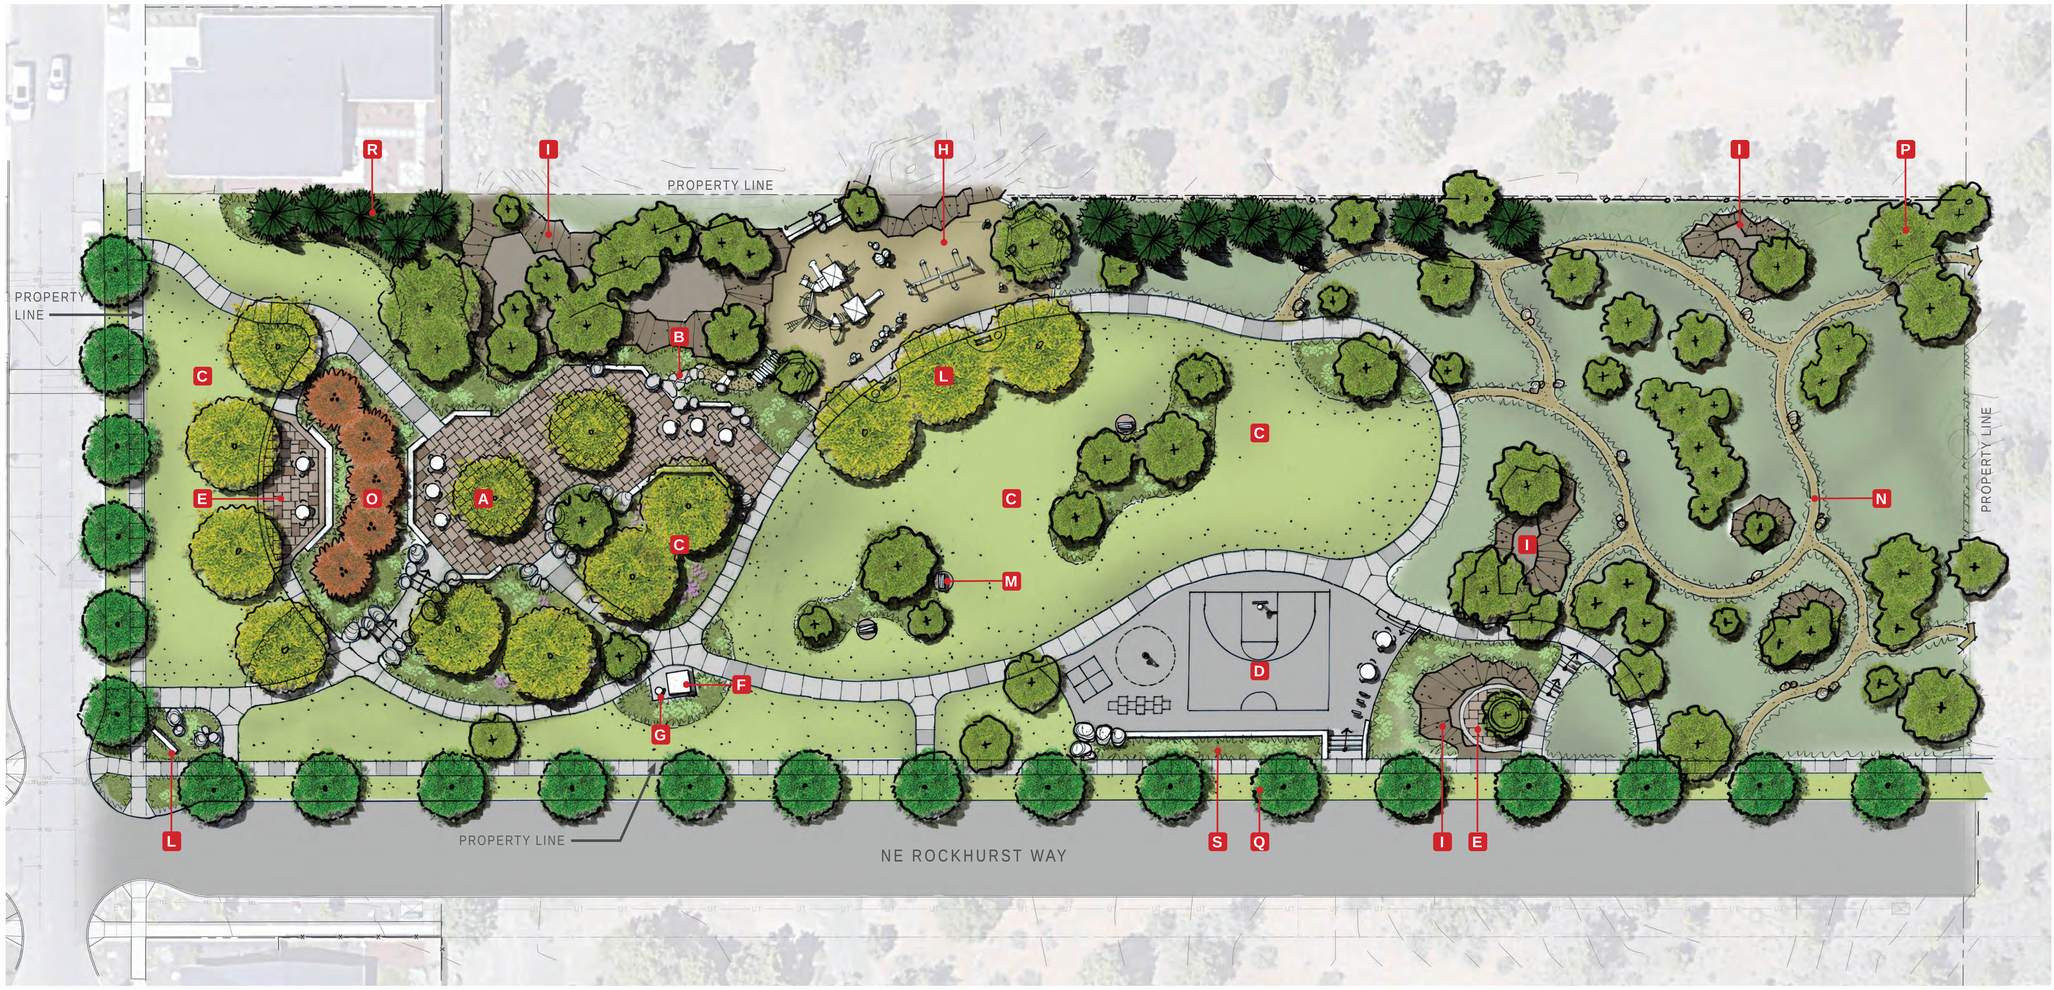

LEGEND

- A PLAZA WITH ENHANCED PAVING
- B SENSORY WALK
- C OPEN LAWN
- D HALF COURT BASKETBALL AND HARDCOURT GAMES
- E OVERLOOK SEATING AREA
- F SEASONAL TOILET
- G DRINKING FOUNTAIN
- H NATURE PLAY AREA
- I (E) ROCK OUTCROPPING
- J SEATWALL
- K PARK SIGNAGE
- L SHADE TREE
- M PICNIC TABLE
- N SOFT SURFACE NATURE TRAILS
- O FLOWERING ACCENT TREES
- P (E) JUNIPER TREES
- Q STREET TREES AND LAWN IN RIGHT-OF-WAY
- R EVERGREEN SCREENING TREES
- S PLANTER WALL AND STEPS

n 0 20’ 40’ 120’

PLAZA AND SENSORY PATH

PLAY AND NATURE TRAILS

Bend Park & Recreation DISTRICT

SZABO LANDSCAPE ARCHITECTURE
1000 nw wall st., suite 270 | bend, or 97703 | www.szabo-la.com

July, 2020

NORTHPOINTE PARK

CONCEPTUAL DESIGN | OPTION 2 - GEOMETRIC

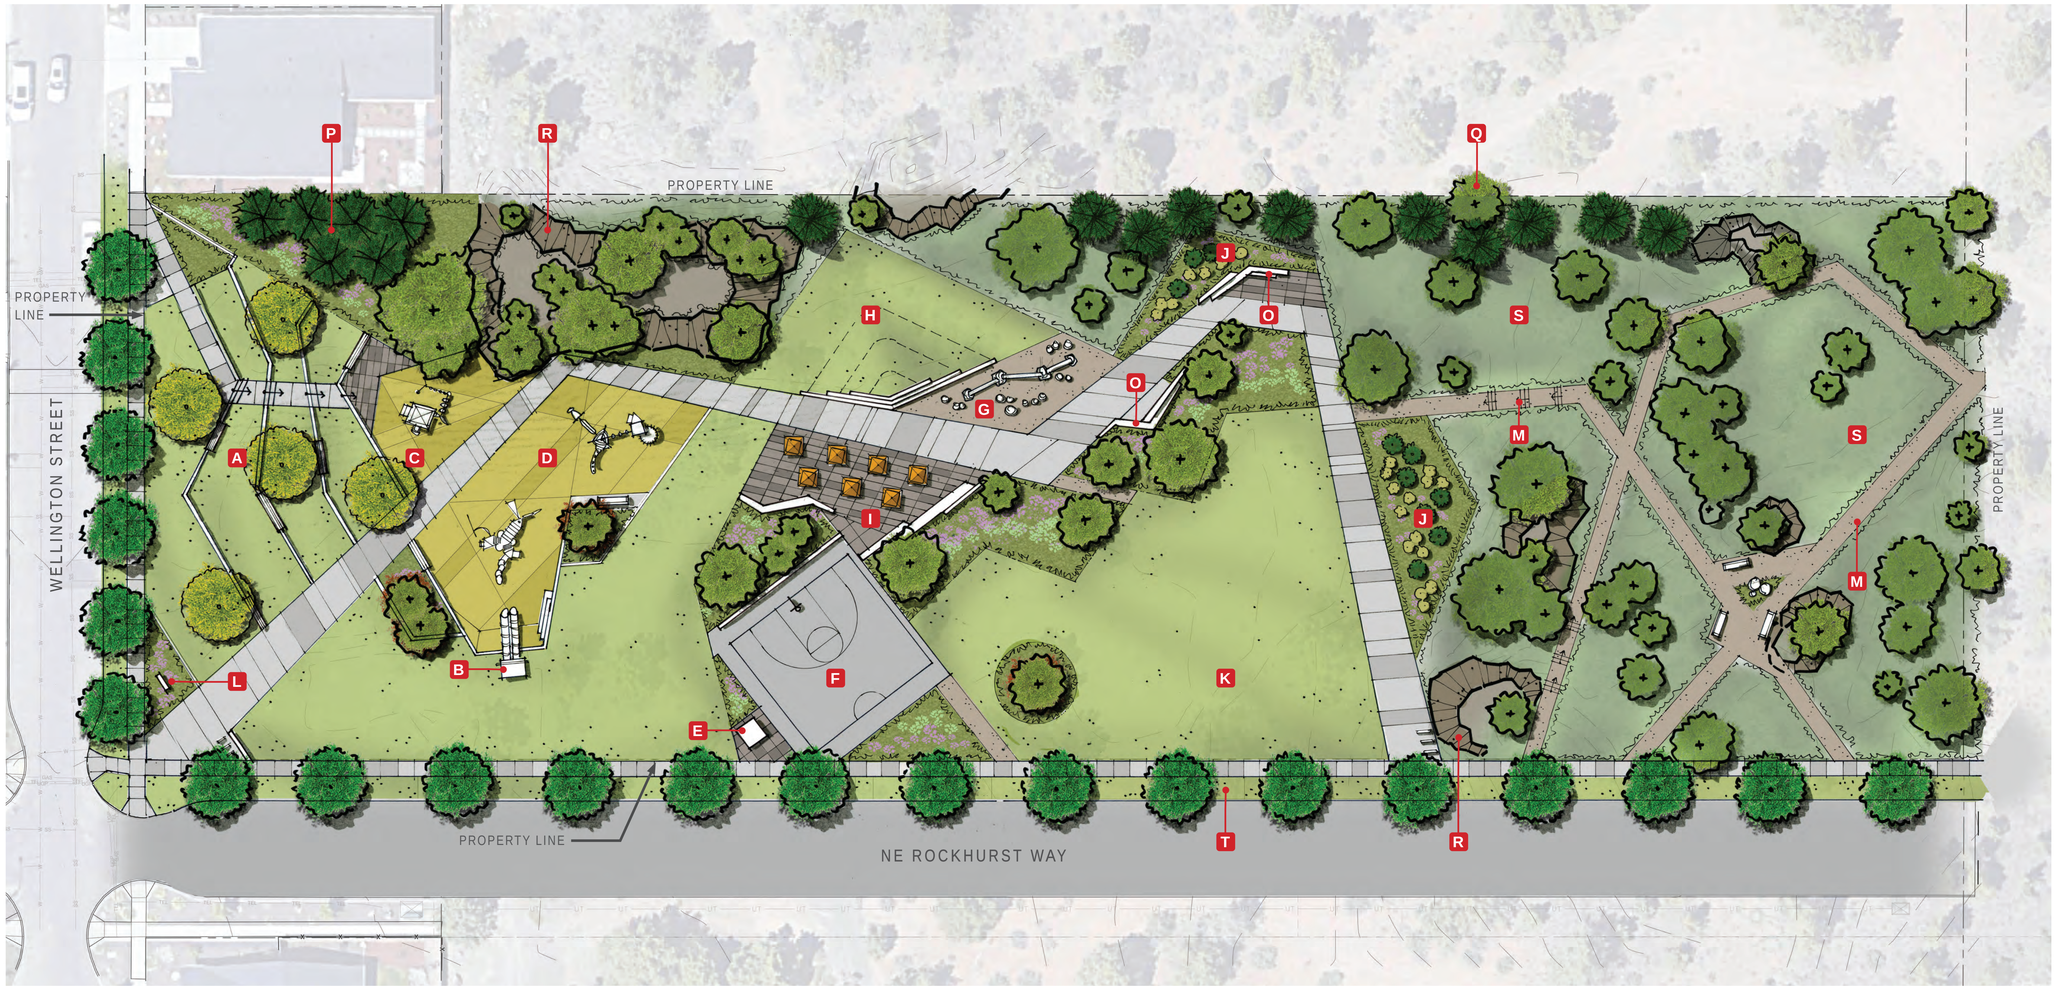

LEGEND

- A TERRACED LAWN
- B EMBANKMENT
- C 2-5 YEAR PLAY AREA
- D 5-12 YEAR PLAY AREA
- E SEASONAL TOILET
- F HALF COURT BASKETBALL COURT
- G NATURE PLAY AREA
- H LANDFORM WITH SEATING
- I PLAZA WITH TABLES AND UMBRELLAS
- J NATIVE PLANT EXHIBIT
- K OPEN LAWN
- L PARK SIGNAGE
- M SOFT SURFACE NATURE TRAILS
- N BIKE PARKING
- O SEATING/PASSIVE PLAY ELEMENTS
- P EVERGREEN SCREENING TREES
- Q (E) JUNIPER TREE
- R (E) ROCK OUTCROPPING
- S UNDISTURBED NATIVE VEGETATION
- T STREET TREES AND LAWN IN RIGHT-OF-WAY

n 0 20' 40' 120'

ENTRY AND OPEN LAWN

PLAZA SEATING

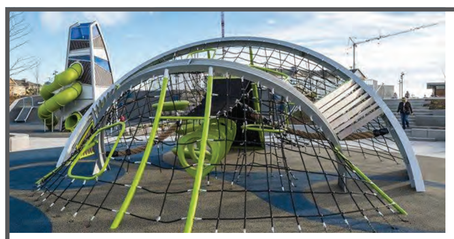

ACTIVE ZONE AND NATURE PLAY

Bend Park & Recreation DISTRICT

SZABO LANDSCAPE ARCHITECTURE
1000 nw wall st., suite 270 | bend, or 97703 | www.szabo-la.com

July, 2020

NORTHPOINTE PARK

CONCEPTUAL DESIGN | OPTION 3 - FORMAL

LEGEND

- A FORMAL OPEN LAWN
- B OVERLOOK PLAZA WITH SHADE TREE
- C BIKE PARKING
- D EVERGREEN SCREENING TREES
- E (E) ROCK OUTCROPPING
- F OVERLOOK SEATING NODE
- G SOFT SURFACE NATURE TRAILS
- H HALF COURT BASKETBALL AND HARDCOURT GAMES
- I PLAY STRUCTURE WITH SHADE SAILS
- J NATURE PLAY AREA
- K SHADE TREES
- L BENCH SEATING
- M FLOWERING ACCENT TREES
- N SEASONAL TOILET
- O STREET TREES AND LAWN IN RIGHT-OF-WAY
- P OPEN LAWN
- Q SEATWALL
- R PARK SIGNAGE
- S UNDISTURBED NATIVE VEGETATION
- T (E) JUNIPER TREES
- U BEGINNER-USE SKATE SPOT

n 0 20’ 40’ 120’

STONE WALLS

PLAY STRUCTURES AND SHADE

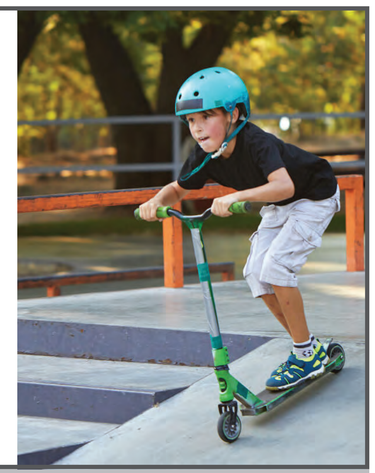

NATURE PLAY AND SKATE SPOT

Bend Park & Recreation DISTRICT

SZABO LANDSCAPE ARCHITECTURE
1000 nw wall st., suite 270 | bend, or 97703 | www.szabo-la.com

July, 2020

NORTHPOINTE PARK