


SITE FURNISHINGS

KEY NOTES

- | | |
|-------------------------------------|----------------------|
| 1 4' BENCH (2 QTY) | 10 BOULDER RETAINING |
| 2 BOTTLE FILLER (1 QTY) | 11 STONE MULCH |
| 3 DOG WASTE STATION (1 QTY) | 12 ASPHALT PATH |
| 4 SOLAR POWERED BOLLARD (2 QTY) | 13 CONCRETE |
| 5 TRASH RECEPTACLE (1 QTY) | 14 EXISTING PARKING |
| 6 STANDARD PICNIC TABLE (3 QTY) | A LOG SCRAMBLE |
| 7 ACCESSIBLE PICNIC TABLE (2 QTY) | B ADA AND BELT SWING |
| 8 PORTABLE RESTROOM SHELTER (1 QTY) | C DOUBLE BELT SWING |
| 9 BIKE RACK (4 QTY) | |

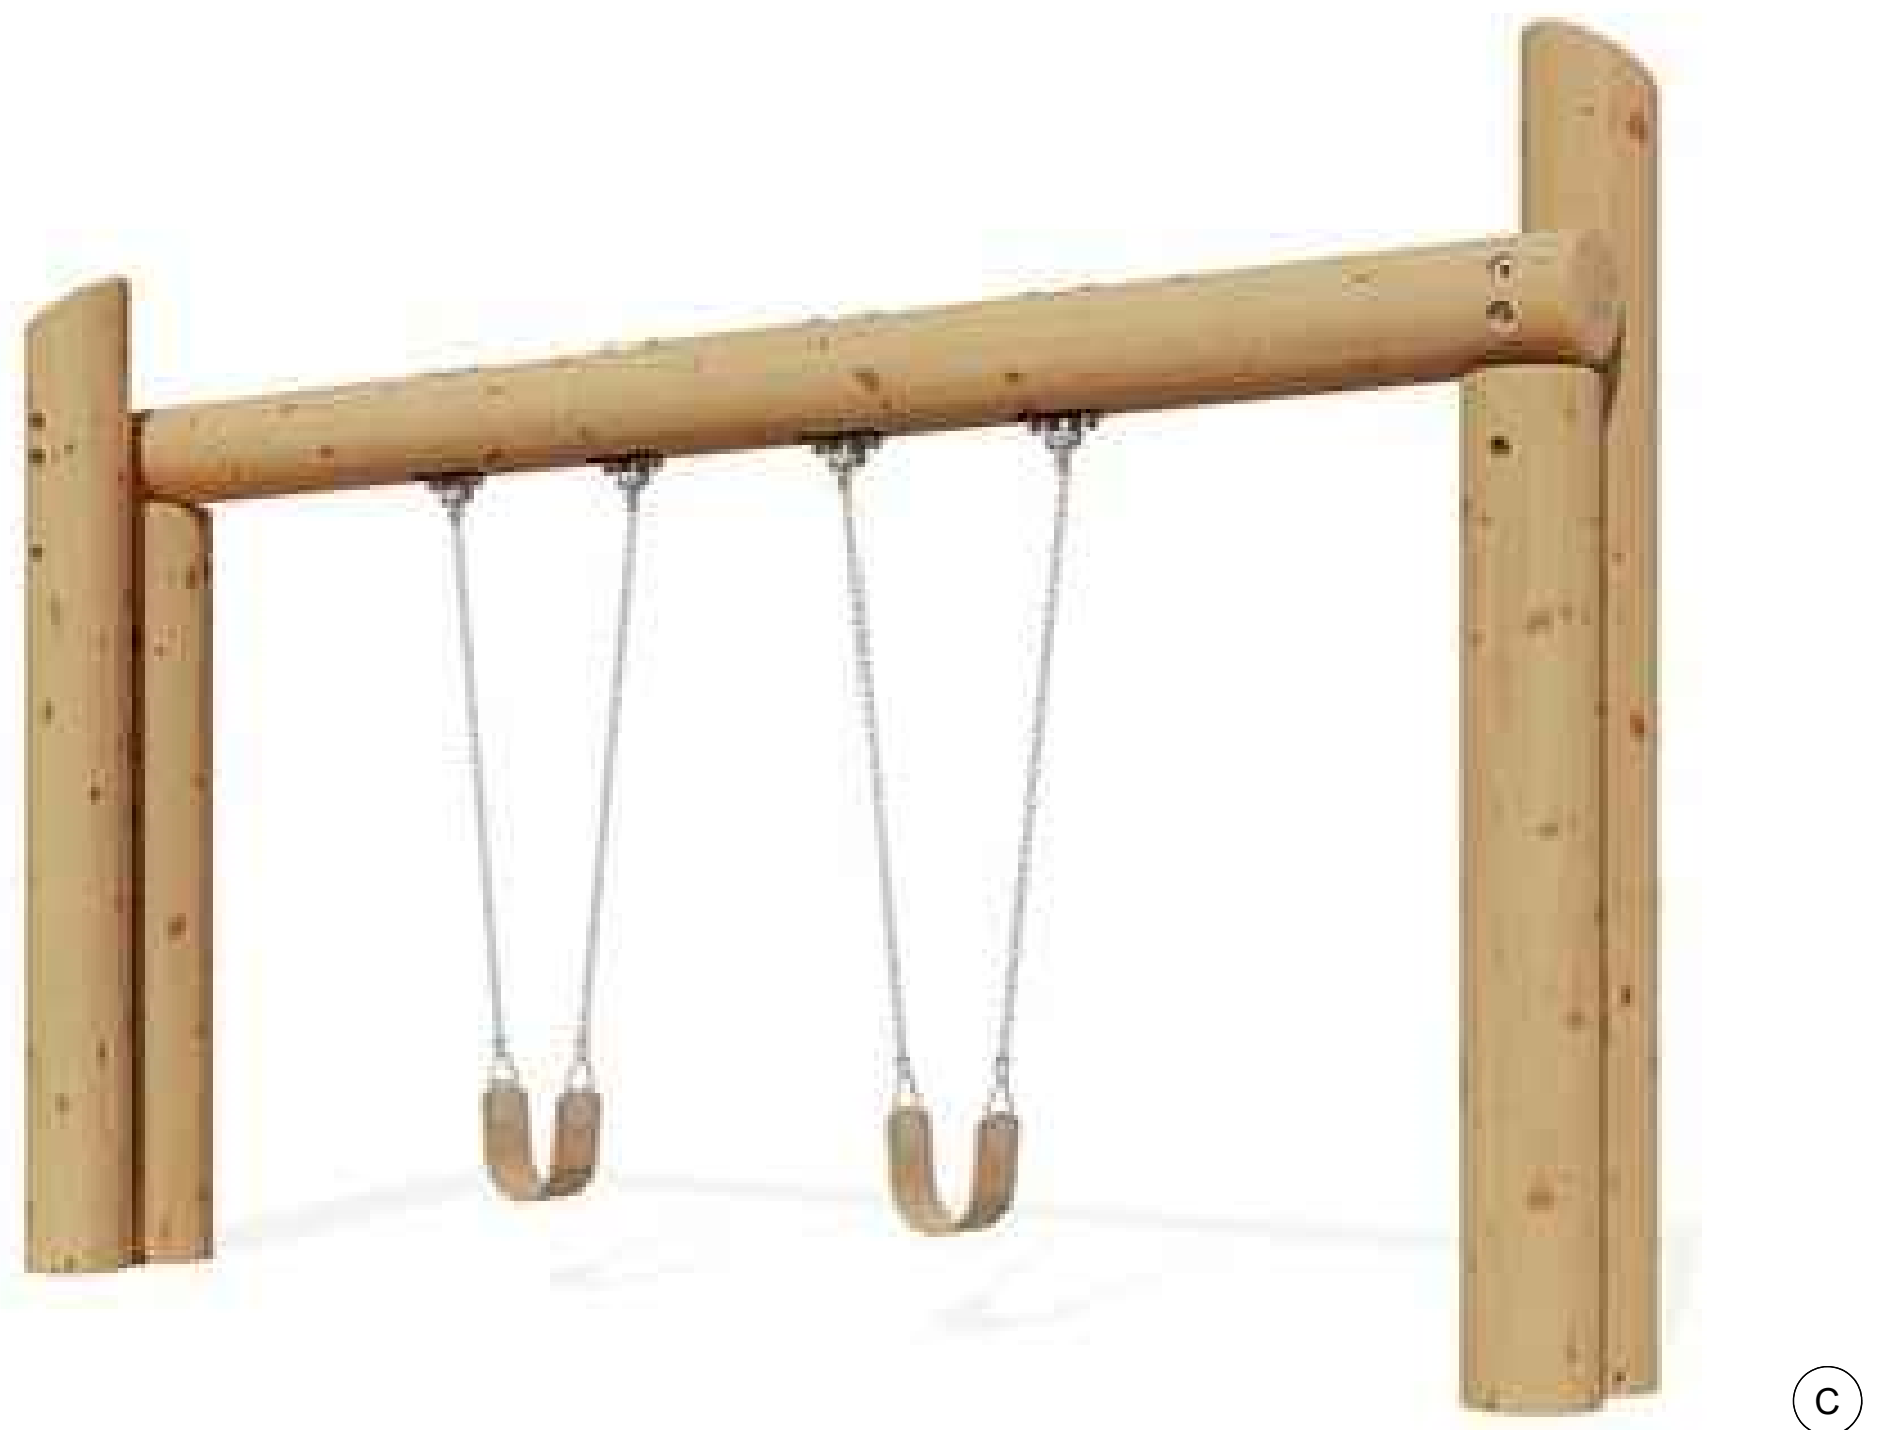


SYLVAN PARK RENOVATION - OPTION 1

July 2025

PLAYGROUND EQUIPMENT

SITE FURNISHINGS

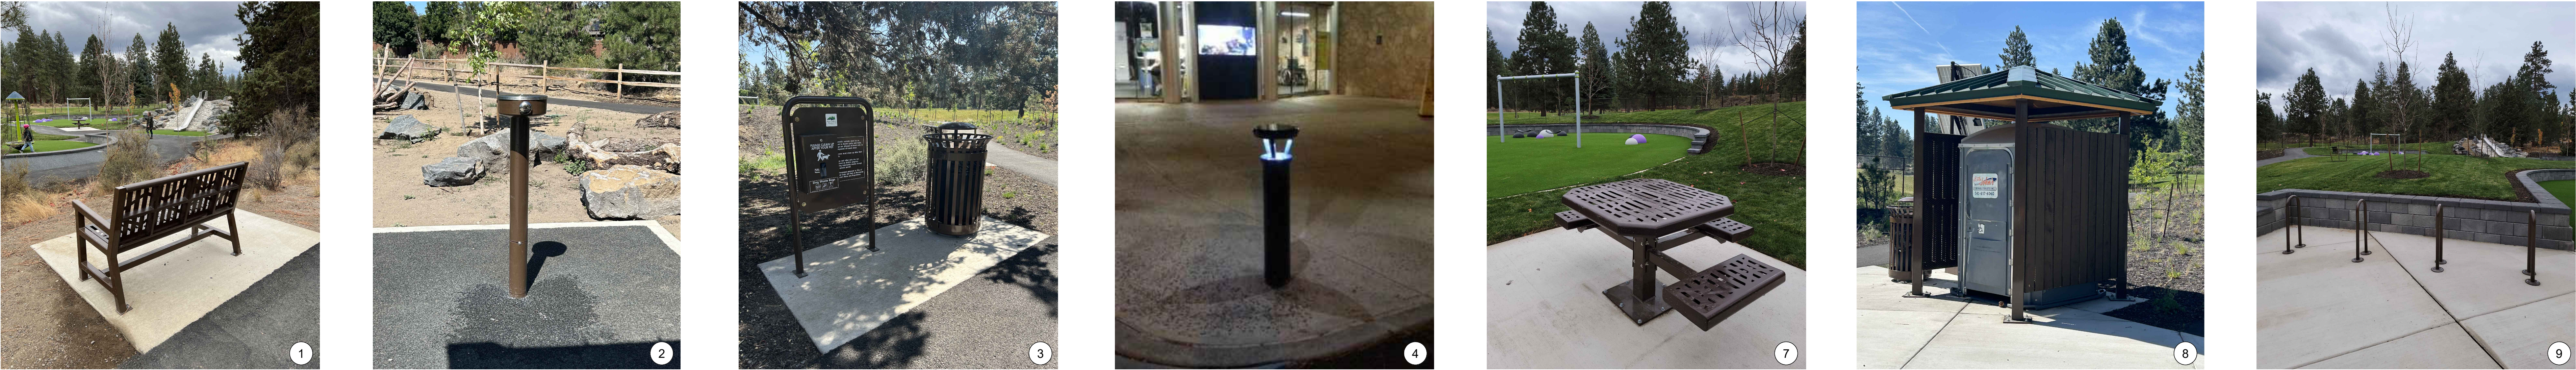

- KEY NOTES
- | | |
|-------------------------------------|--------------------------------------|
| 1 4' BENCH (2 QTY) | 10 BOULDER RETAINING |
| 2 BOTTLE FILLER (1 QTY) | 11 STONE MULCH |
| 3 DOG WASTE STATION (1 QTY) | 12 ASPHALT PATH |
| 4 SOLAR POWERED BOLLARD (2 QTY) | 13 CONCRETE |
| 5 TRASH RECEPTACLE (1 QTY) | 14 EXISTING PARKING |
| 6 STANDARD PICNIC TABLE (3 QTY) | A CLIMBING TREE |
| 7 ACCESSIBLE PICNIC TABLE (2 QTY) | B ADA AND BELT SWING |
| 8 PORTABLE RESTROOM SHELTER (1 QTY) | C CLIMBER PLAY STRUCTURE WITH SLIDES |
| 9 BIKE RACK (4 QTY) | D DOUBLE BELT SWINGS |

PLAYGROUND EQUIPMENT




SYLVAN PARK RENOVATION - OPTION 2

July 2025



SITE FURNISHINGS

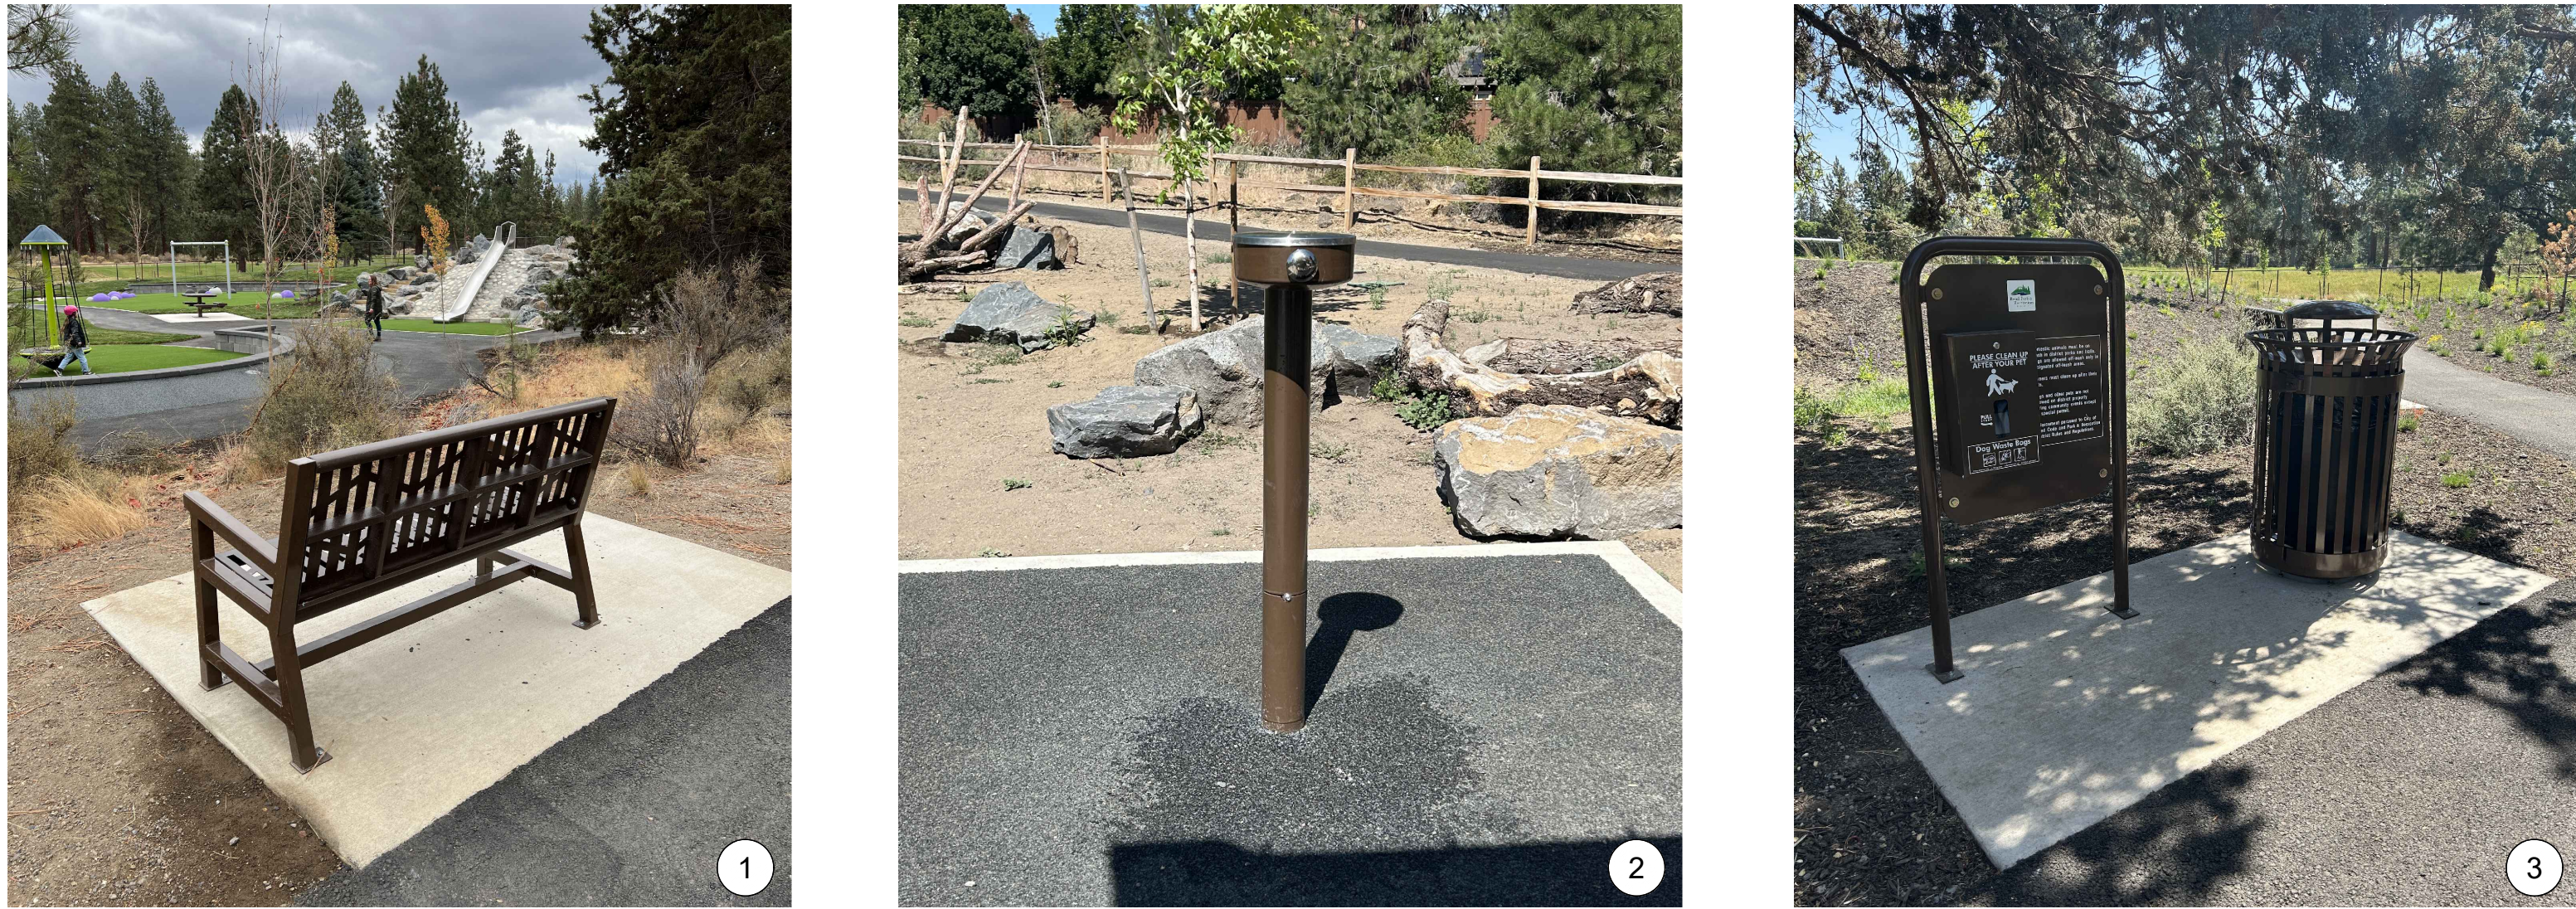

KEY NOTES

- 1

4' BENCH (2 QTY)
- 2

BOTTLE FILLER (1 QTY)
- 3

DOG WASTE STATION (1 QTY)
- 4

SOLAR POWERED BOLLARD (2 QTY)
- 5

TRASH RECEPTACLE (1 QTY)
- 6

STANDARD PICNIC TABLE (3 QTY)
- 7

ACCESSIBLE PICNIC TABLE (2 QTY)
- 8

PORTABLE RESTROOM SHELTER (1 QTY)
- 9

BIKE RACK (4 QTY)
- 10

BOULDER RETAINING
- 11

STONE MULCH
- 12

ASPHALT PATH
- 13

CONCRETE
- 14

EXISTING PARKING
- A

POLE CLIMBER
- B


KIDMIXER SPINNER
- C

WHIRLAROUND SPINNER
- D

ADA AND BELT SWING
- E

PLAY STACK CLIMBING STRUCTURE
- F

DOUBLE BELT SWINGS

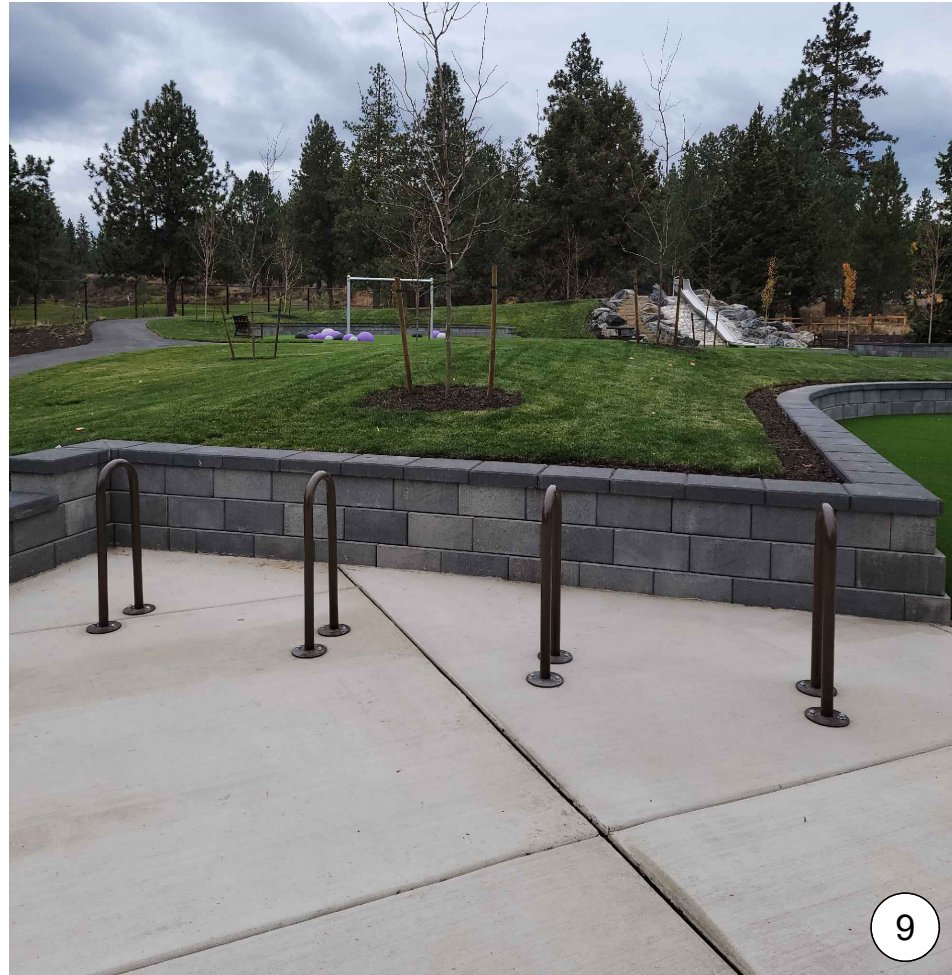

PLAYGROUND EQUIPMENT



SYLVAN PARK RENOVATION - OPTION 3

July 2025